



Revoke
'No Waiting At Any Time' and introduce
'Loading Only, 7am to 7pm, 45 Minutes
'No Return Within 1 Hour' parking restriction

Car Park

LB

35 2m

High Street

Market Street

Hotel

60 to 64

58

99

Spring Hill

11

7

Red coloured tactile paving

Buff coloured tactile paving

Carriageway reinstatement for duct crossings

Carriageway resurfacing (stepped), refer to standard details drawings in series 800.

Footway resurfacing (block paving), refer to standard details drawings in series 800.

Footway resurfacing (flexible), refer to standard details drawings in series 800.

Full footway construction

Existing gullies

Proposed gully

Footway Gully chamber

HR2 kerbs laid with 125mm kerbs

Drop kerbs laid flush type CS2

Rag primary

Rag secondary

Neurside puffin indicator unit

Microwave

Vehicle detector

Infrared pedestrian

Infrared pedestrian on-crossing detector

Push button

Photo electric cell

Feeder pillar

NAL signal pole box

900x750 Type A draw pit

Controller box

Key

HR2 kerbs laid with 125mm kerbs

Drop kerbs laid flush type CS2

Rag primary

Rag secondary

Neurside puffin indicator unit

Microwave

Vehicle detector

Infrared pedestrian

Infrared pedestrian on-crossing detector

Push button


Photo electric cell

Feeder pillar

NAL signal pole box

900x750 Type A draw pit

Controller box

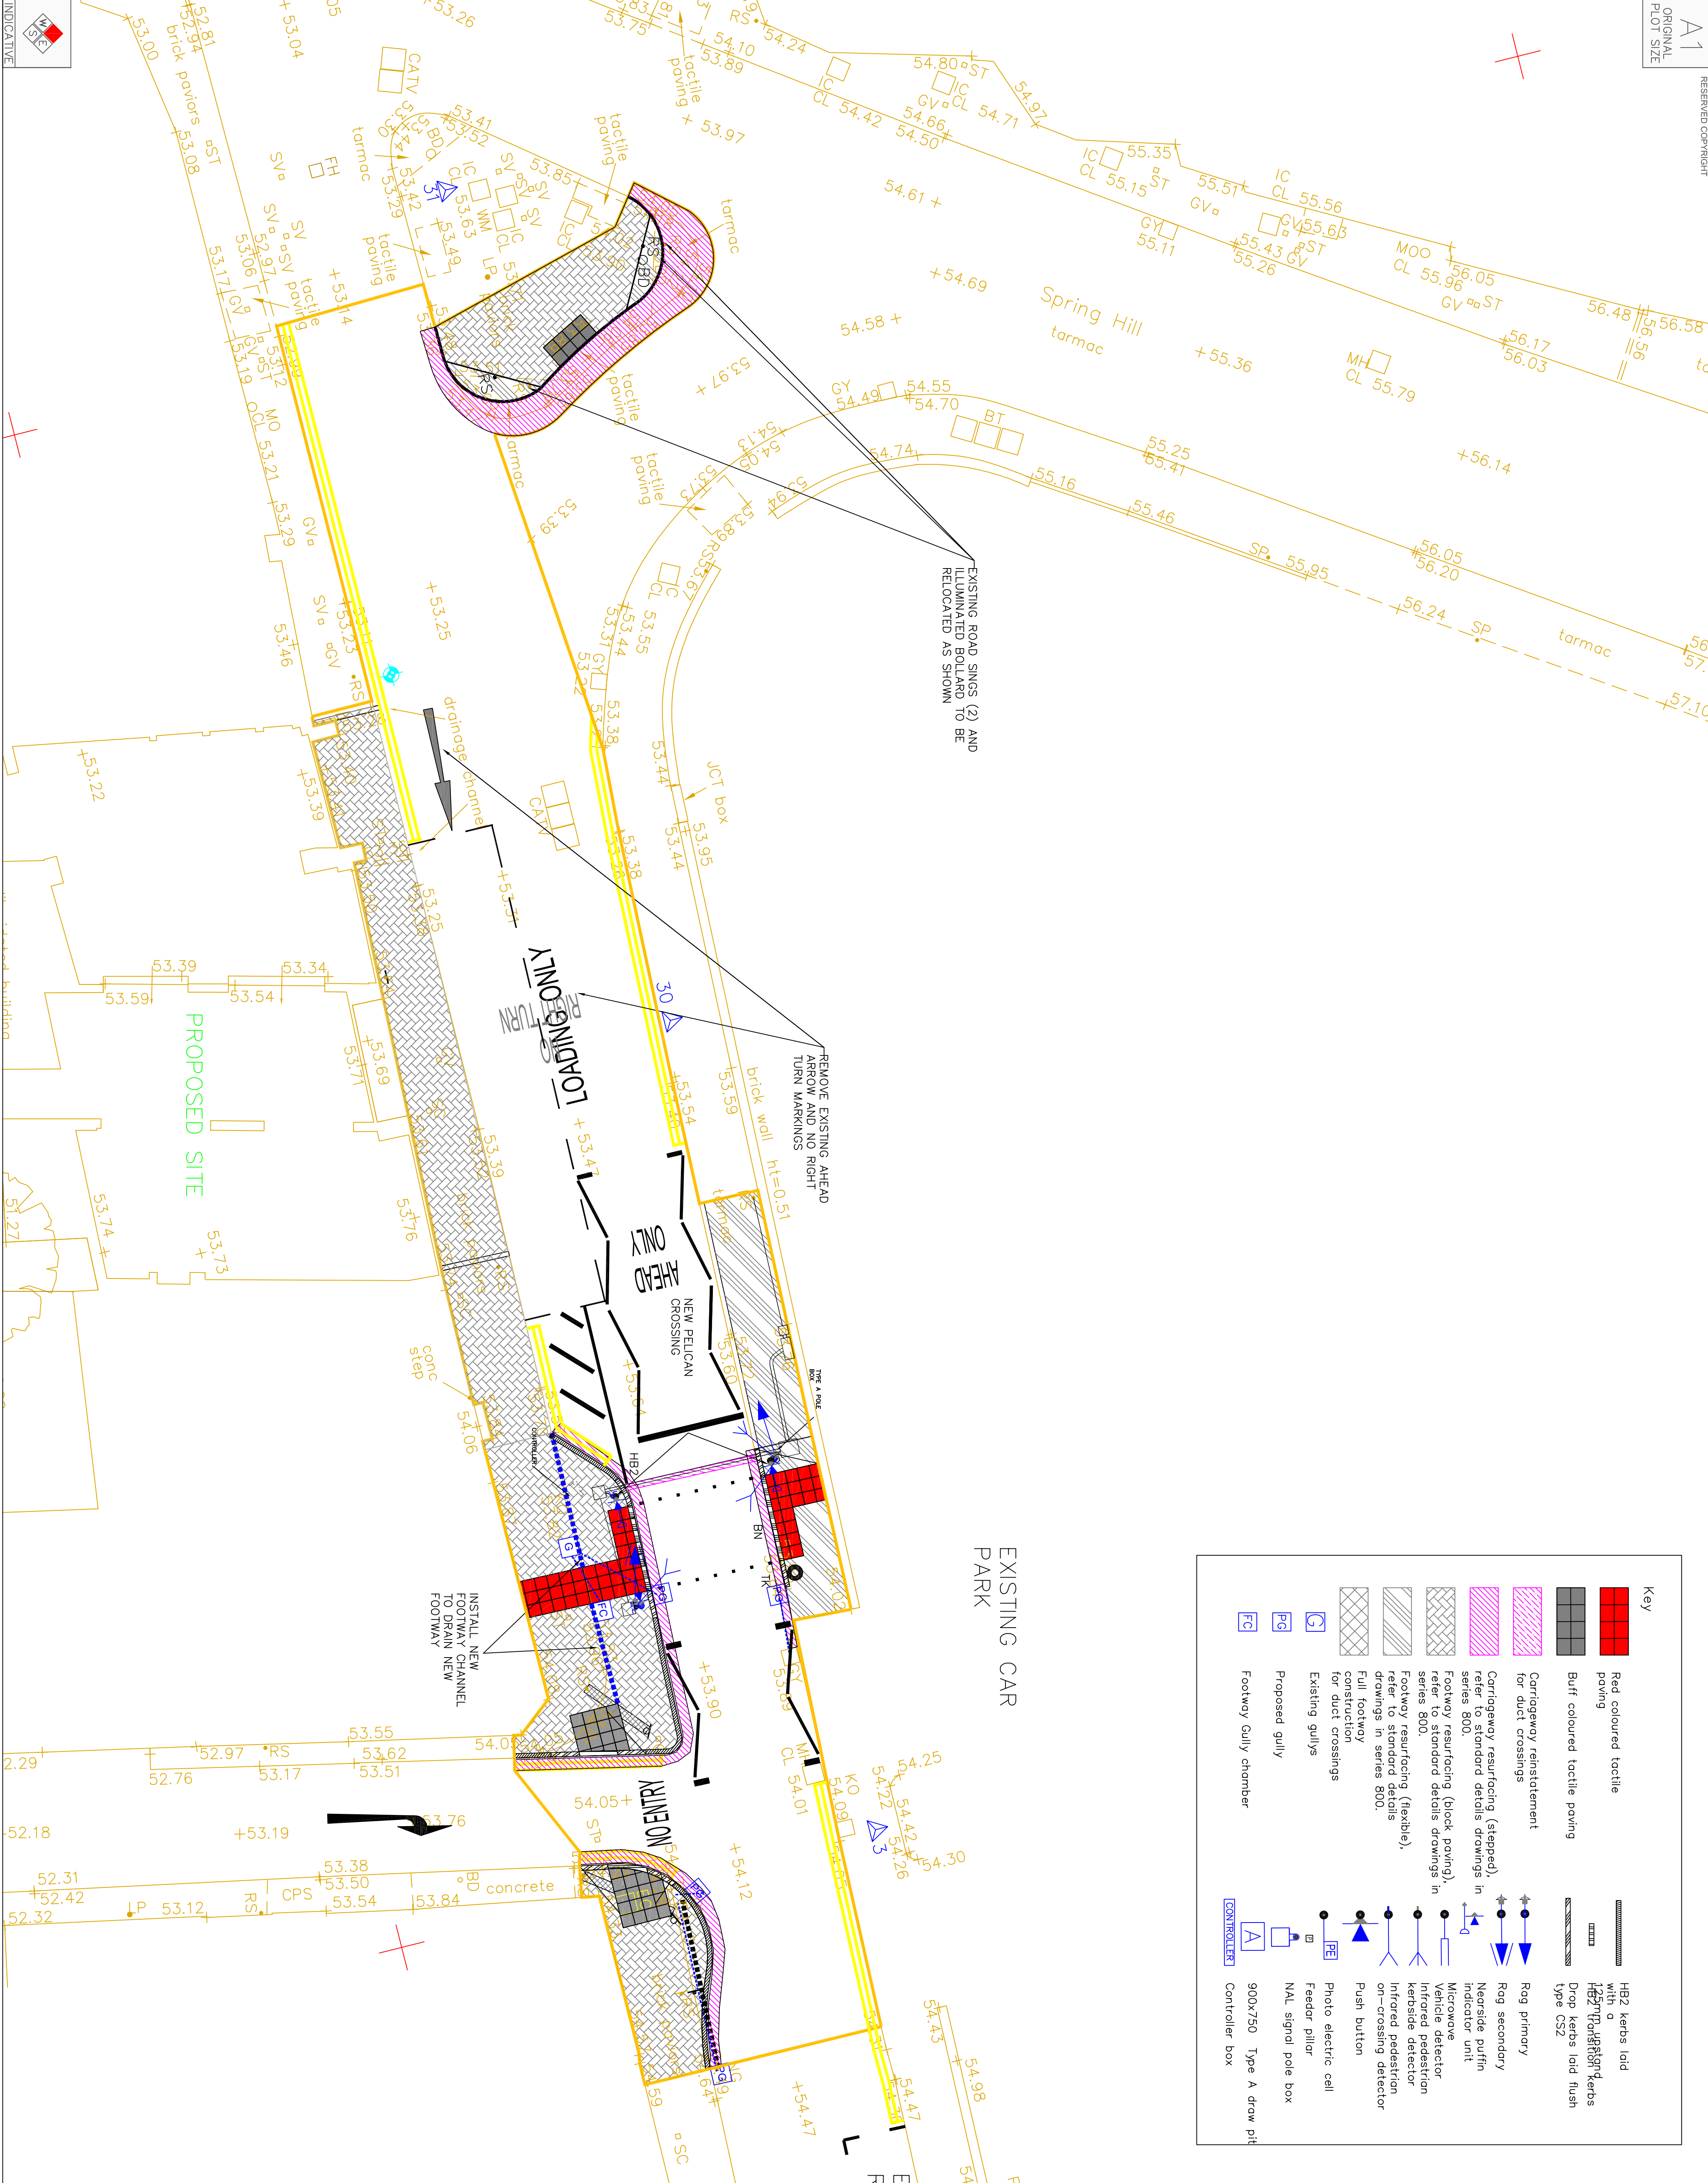

KEY:

D	OC12 MINOR AMENDMENTS TO LAYOUT	PB	PB
C	08-08- LAMOR AMENDMENTS	PB	PB
B	23-09-19- AMENDED IN ACCORDANCE WITH ISLE OF WIGHT COUNCILS COMMENTS	PB	PB
A	05-03-20- AMENDED IN ACCORDANCE WITH ISLE OF WIGHT COUNCILS COMMENTS	RSC	-
Rev	Date	Details	Drawn By Checked By

Based on C&S, Survey Topographical Survey Drawing No. 279024H1/REV A

PINACLE

Transperts

Mercury House

Brookwater

Rdg907

382200

E City

382211

W

www.allco.uk

CLIENT:
TESCO

PROJECT:
HIGH STREET
VENTNOR
ISLE OF WIGHT

TITLE:
PROPOSED HIGHWAY
LAYOUT AND
ASSOCIATED WORKS
GENERAL ARRANGEMENT

STATUS:
LEGAL AGREEMENT

SCALE: 1:100
DATE: 12/12/08 AR
DRAWN: PB
CHECKED: PB

JOB NO: 0502-27
DRAWING NO: LA.01
REVISION: D

**THE ISLE OF WIGHT COUNCIL
(DESIGNATED LOADING BAYS) ORDER NO 3 2012**

Notice is given that the Isle of Wight Council, in exercise of their powers under Sections 32 and 35 of the Road Traffic Regulation Act 1984, and after consultation with the Chief Officer of Police and of all other enabling powers propose to make an Order the effect of which will be:

1. To revoke the provisions of The Isle of Wight Council (Designated Loading Bays) Order No 2 2012.
2. To incorporate and consolidate the following disabled drivers' order within this traffic order;

The Isle of Wight Council (Designated Loading Bays, Shanklin, Isle of Wight) Order No 1 2011.

3. To re-enact the provisions contained therein subject to the following amendments:

To introduce 'Loading only, 7am to 7pm, 45 minutes no return within 1 hour' in the following lengths of road;

High Street, Ventnor, on the south side, from a point 13 metres west to a point 28 metres west of its junction with Market Street.

The amendment is aimed to provide a suitable and safe area for vehicles to load and unload goods in connection with the new development of the Tesco store whilst maximising on-street parking facilities.

A copy of the draft Order, this Notice and the relevant plan may be inspected between normal office hours at the Customer Service Centre, County Hall, Newport, Isle of Wight during the objection period. If you wish to object to the proposal contained in this notice you should send the grounds for your objection, in writing, to Network and Traffic Management, County Hall, Newport, Isle of Wight, PO30 1UD not later than 12 noon on Friday 9 November 2012.

S LOVE (Director of Economy and Environment)

Friday 12 October 2012

THE ISLE OF WIGHT COUNCIL (HIGH STREET, VENTNOR) (TRAFFIC REGULATION) ORDER NO 1 2012

Notice is hereby given that the Isle of Wight Council in exercise of their powers under section 1(1) and (2), 2(1) to (3) and 4(2) of the Road Traffic Regulation Act 1984 ('the Act' of 1984), the Road Traffic Act 1991 ("the Act of 1991") and of all other enabling powers and after consultation with The Chief Officer of Police in accordance with Part III of Schedule 9 to the Act of 1984 propose to make an order the effect of which will be to:

1. To revoke 'No Waiting At Any Time' in the following lengths of road:

High Street, Ventnor, on the south side, from a point 13 metres west to a point 28 metres west of its junction with Market Street.

The amendments are being proposed in connection with the new development of the Tesco store to provide a suitable and safe area to load and unload whilst maximising on-street parking facilities.

A copy of the draft Order, this Notice and the relevant plan may be inspected between normal office hours at the Customer Service Centre, County Hall, Newport, Isle of Wight during the objection period. If you wish to object to the proposal contained in this notice you should send the grounds for your objection, in writing, to Network and Traffic Management, County Hall, Newport, Isle of Wight, PO30 1UD not later than 12 noon on Friday 9 November 2012.

S LOVE (Director of Economy and Environment)

12 October 2012